POULTRY
FARM

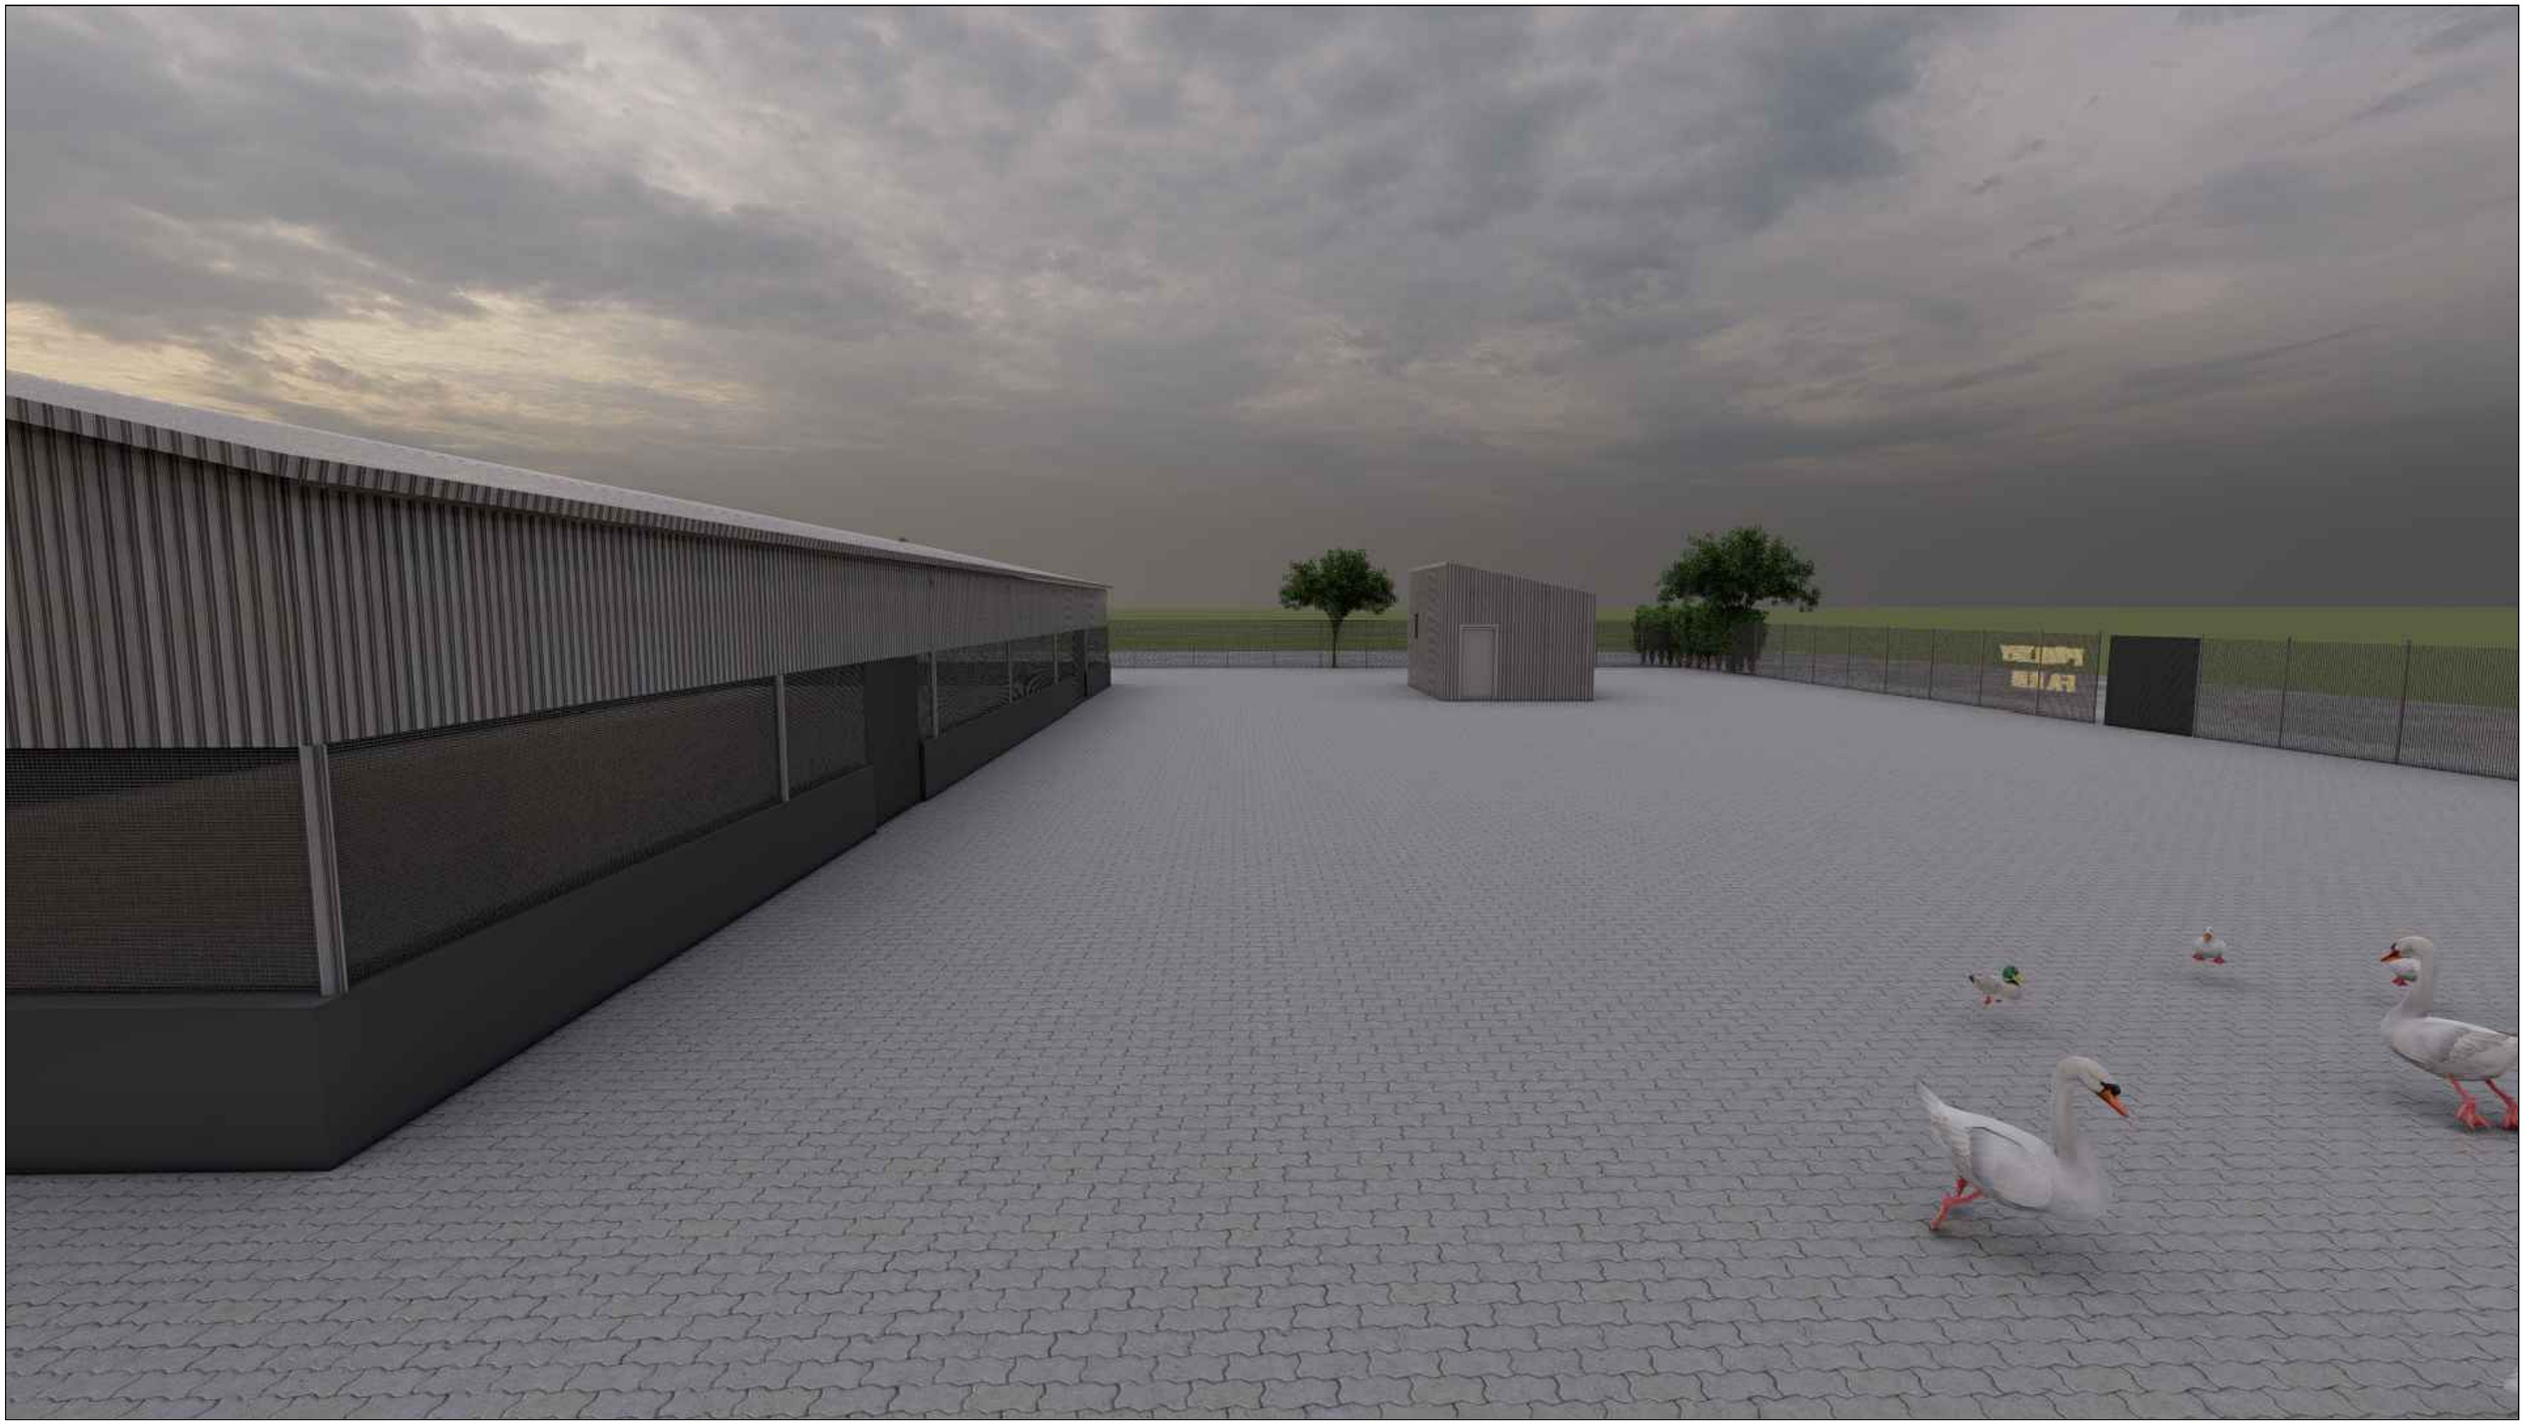

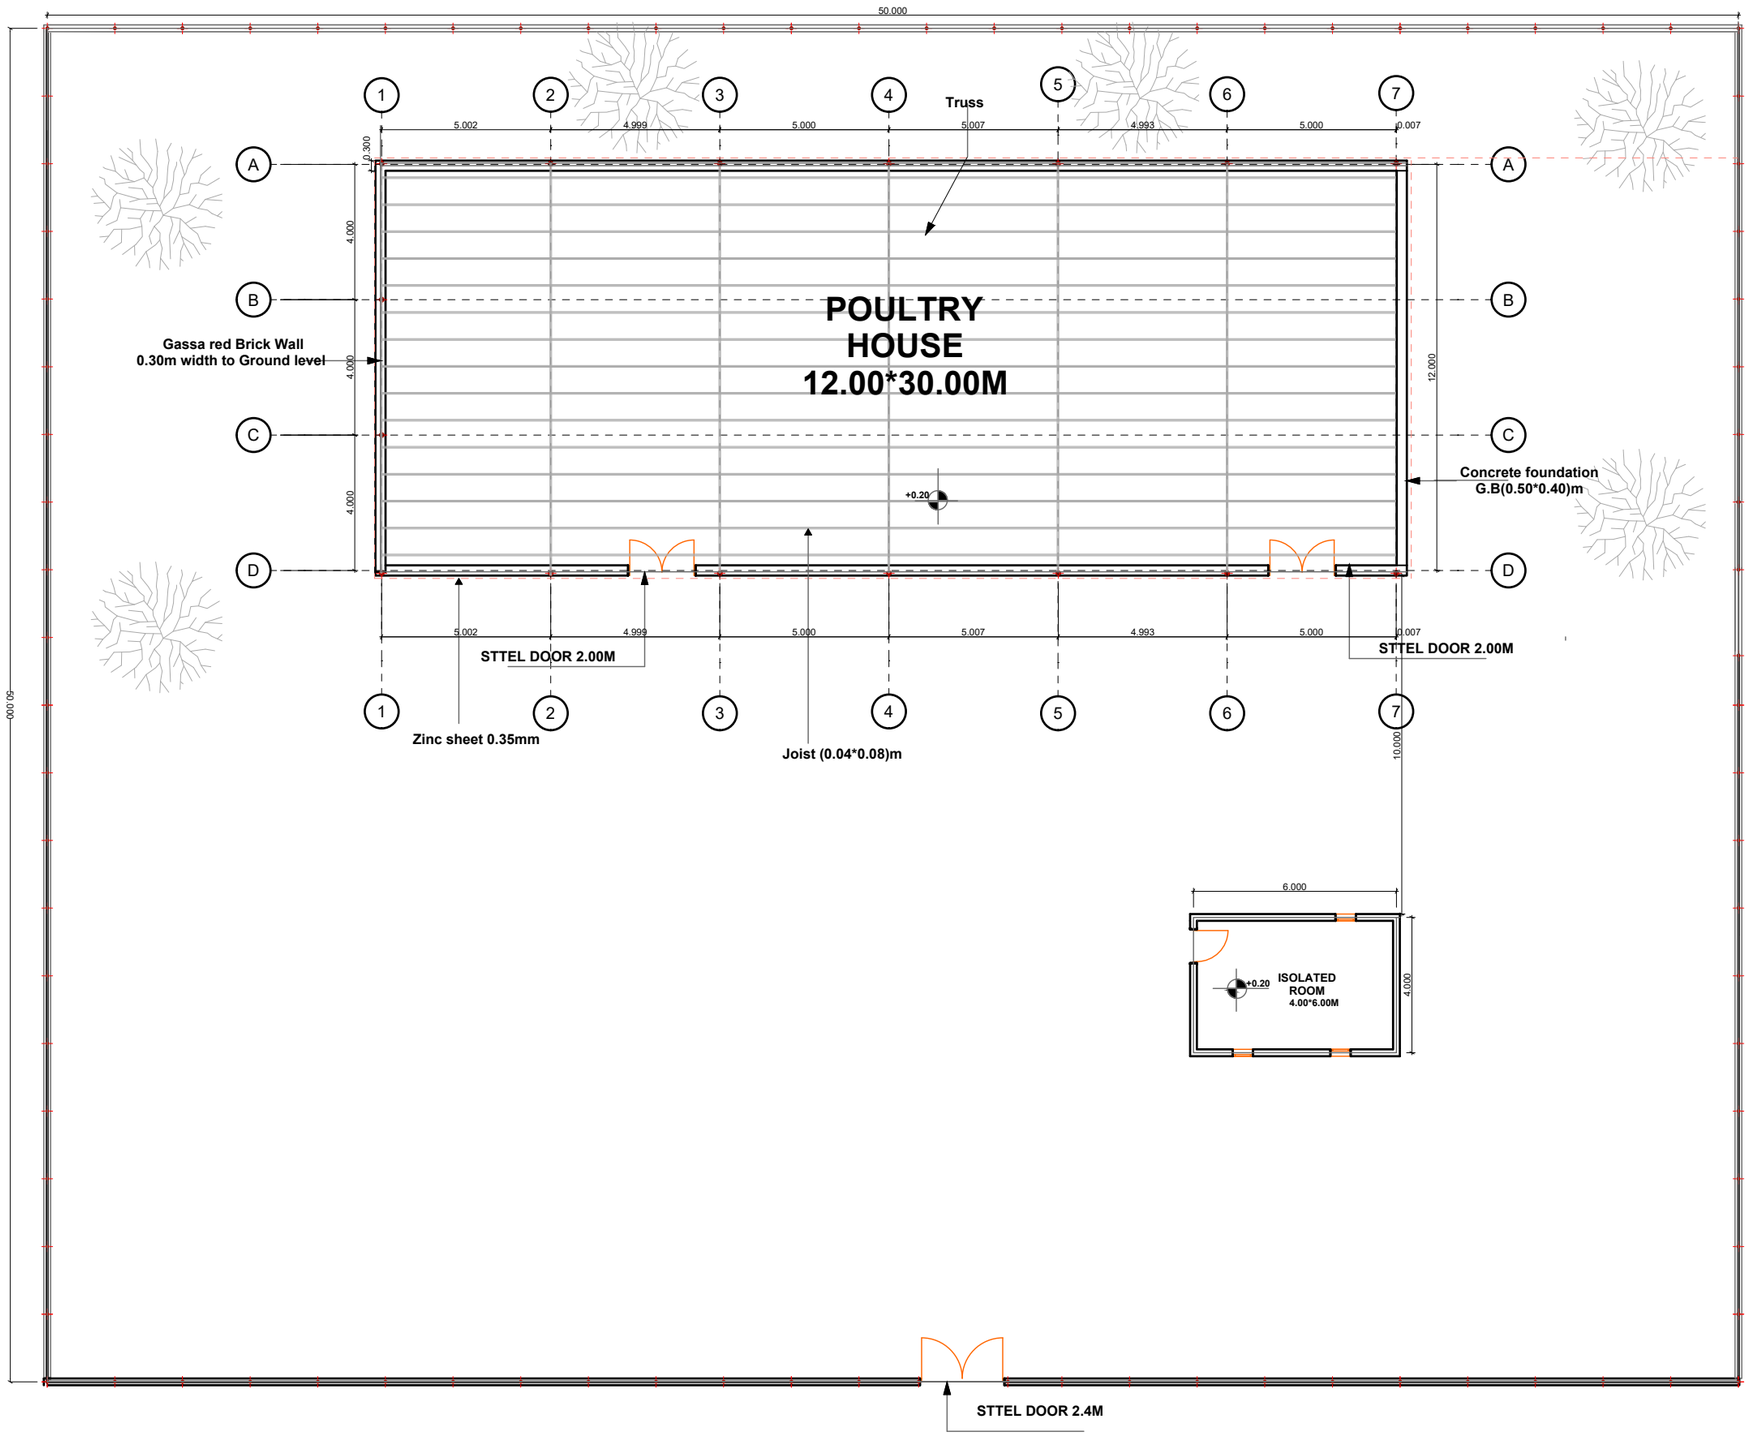
50.000
Truss
POULTRY
HOUSE
12.00*30.00M
Gassa red Brick Wall
0.30m width to Ground level
Concrete foundation
G.B(0.50*0.40)m
STTEL DOOR 2.00M
STTEL DOOR 2.00M
Zinc sheet 0.35mm
Joist (0.04*0.08)m
ISOLATED
ROOM
4.00*6.00M
STTEL DOOR 2.4M

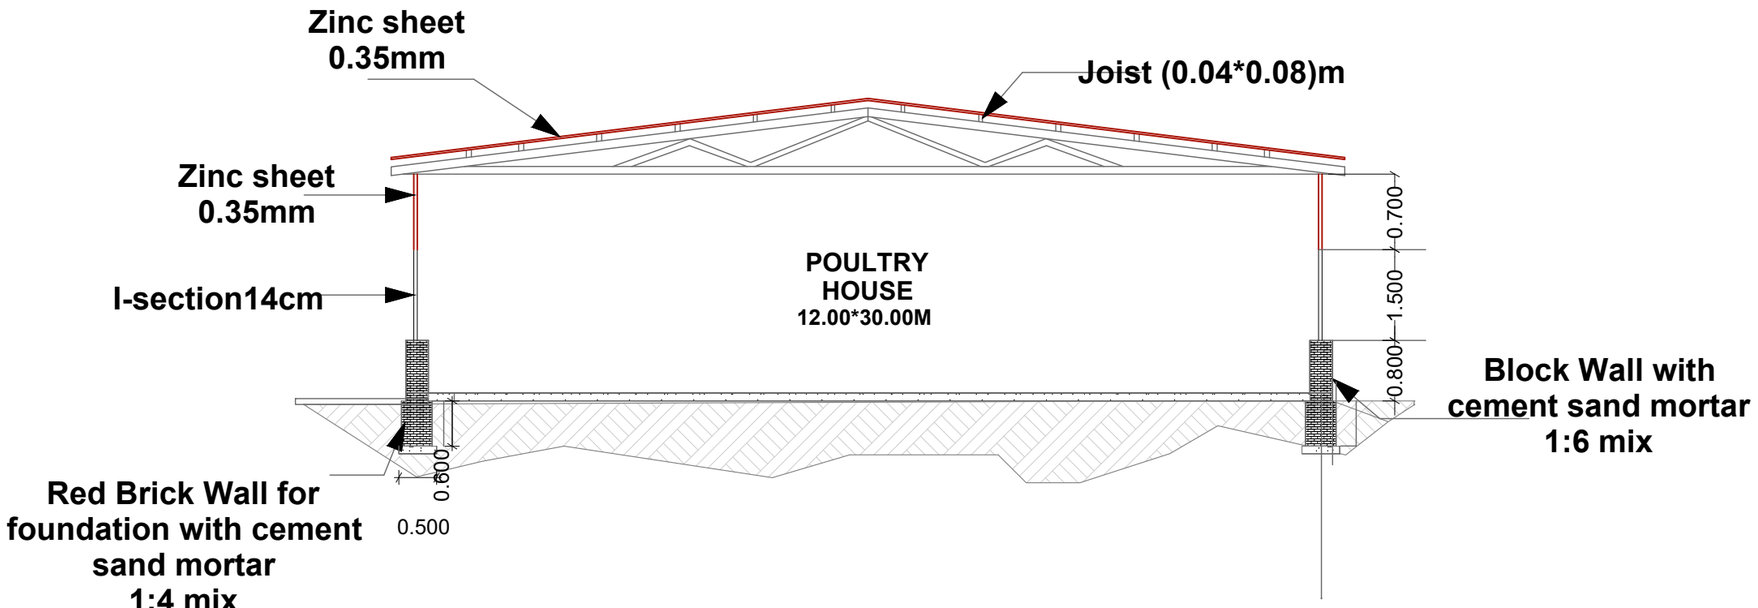
Zinc sheet
0.35mm
Joist (0.04*0.08)m
Zinc sheet
0.35mm
I-section14cm
POULTRY
HOUSE
12.00*30.00M
0.700
1.500
0.800
Block Wall with
cement sand mortar
1:6 mix
0.600
0.500
Red Brick Wall for
foundation with cement
sand mortar
1:4 mix

SECTION A-A