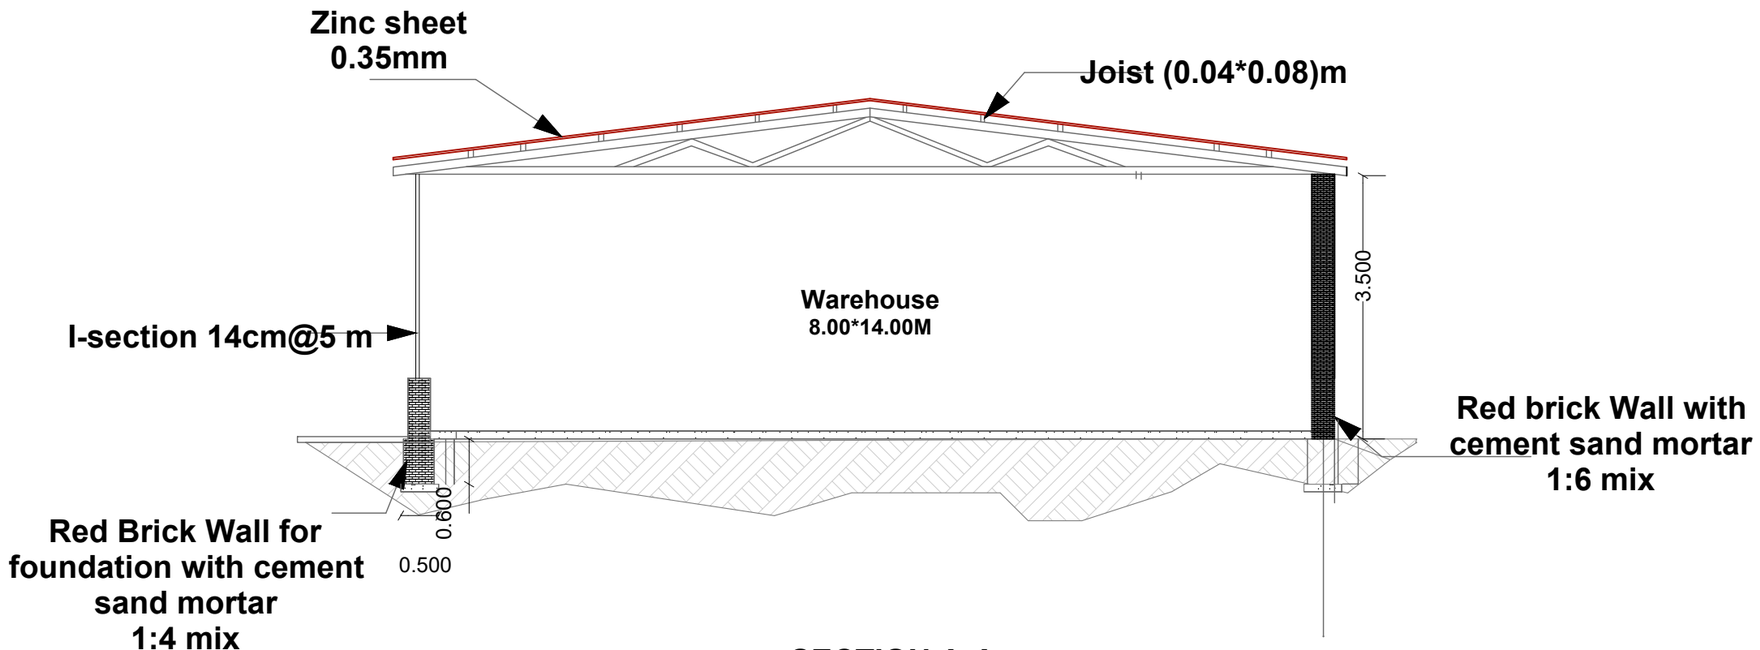
Zinc sheet
0.35mm
Joist (0.04*0.08)m
Warehouse
8.00*14.00M
3.500
I-section 14cm@5 m
Red brick Wall with
cement sand mortar
1:6 mix
0.600
0.500
Red Brick Wall for
foundation with cement
sand mortar
1:4 mix

SECTION A-A