


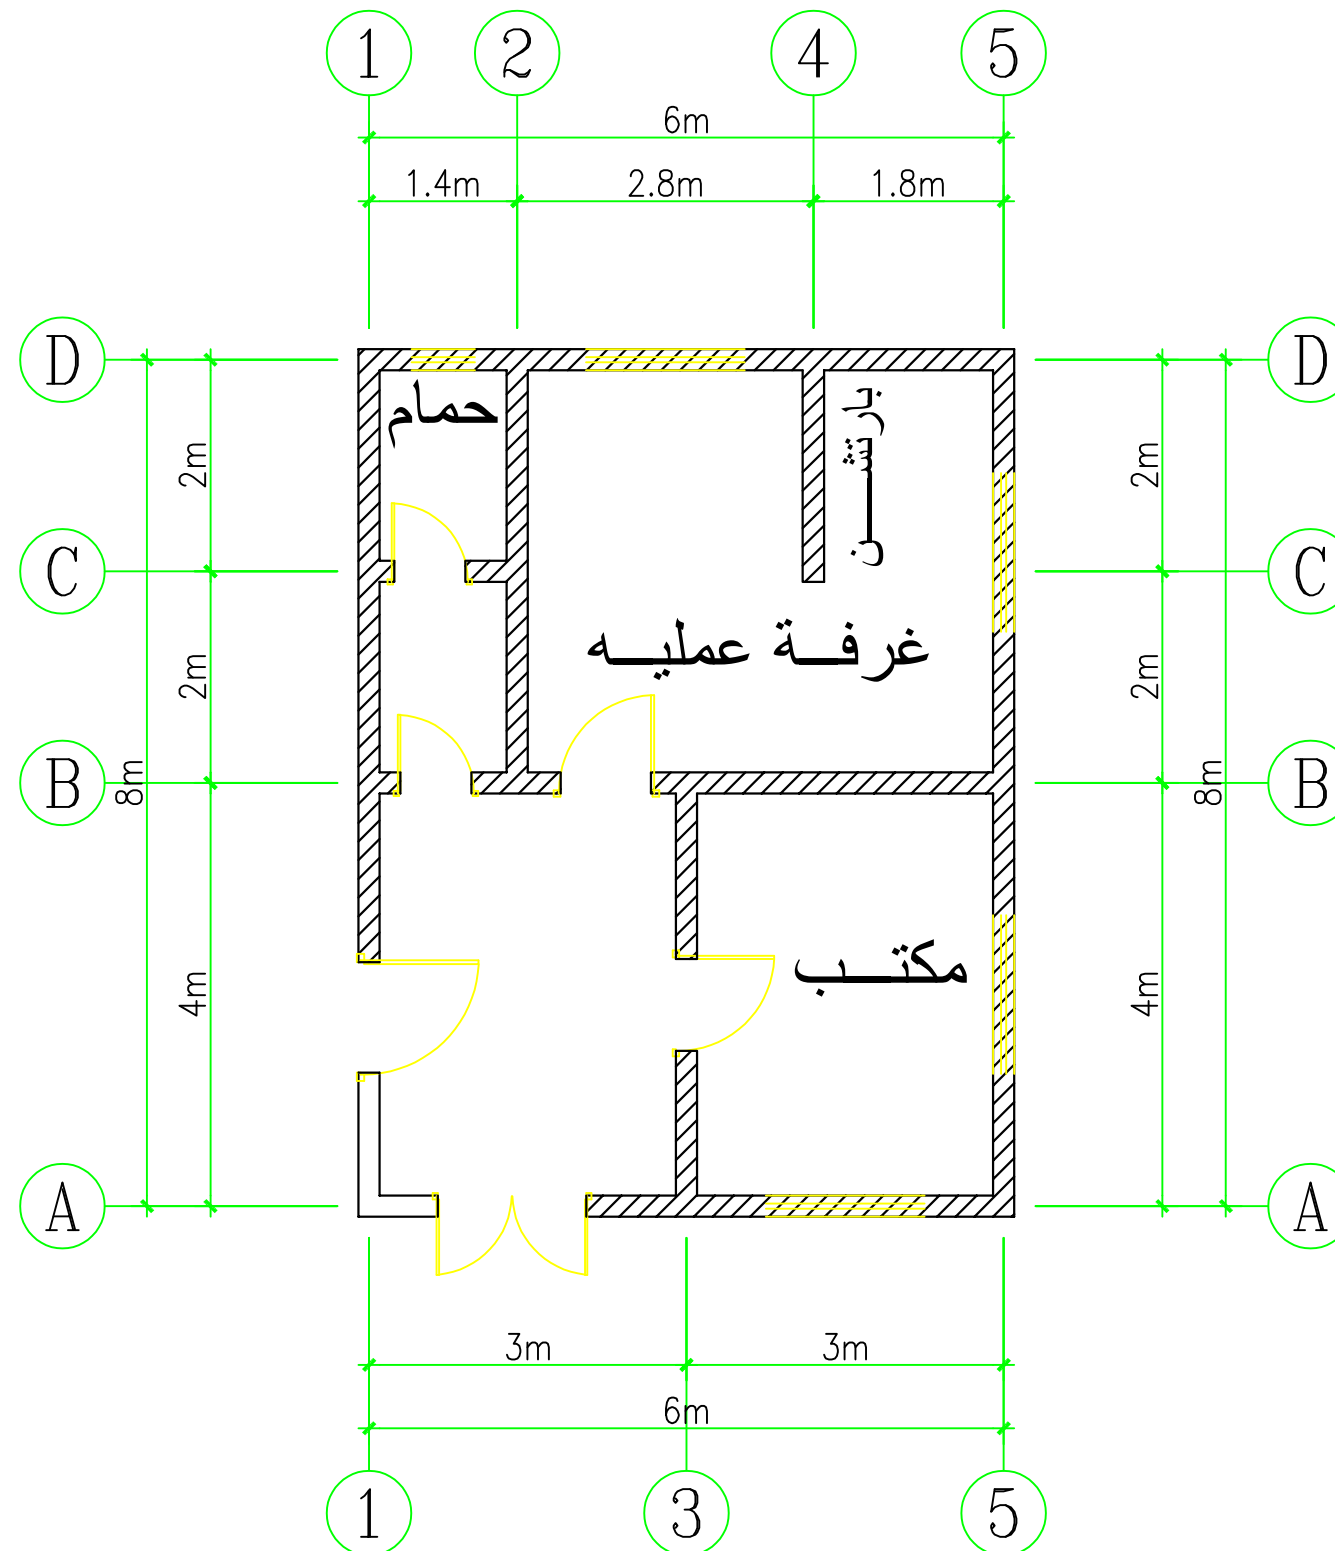

THE CLIENT :	
PROJECT TITLE : one story center	
STRUCTURAL DRAWING	
DRAWING NAME :	
DESIGNER :	DATE :
1 : 00	1 : 00