

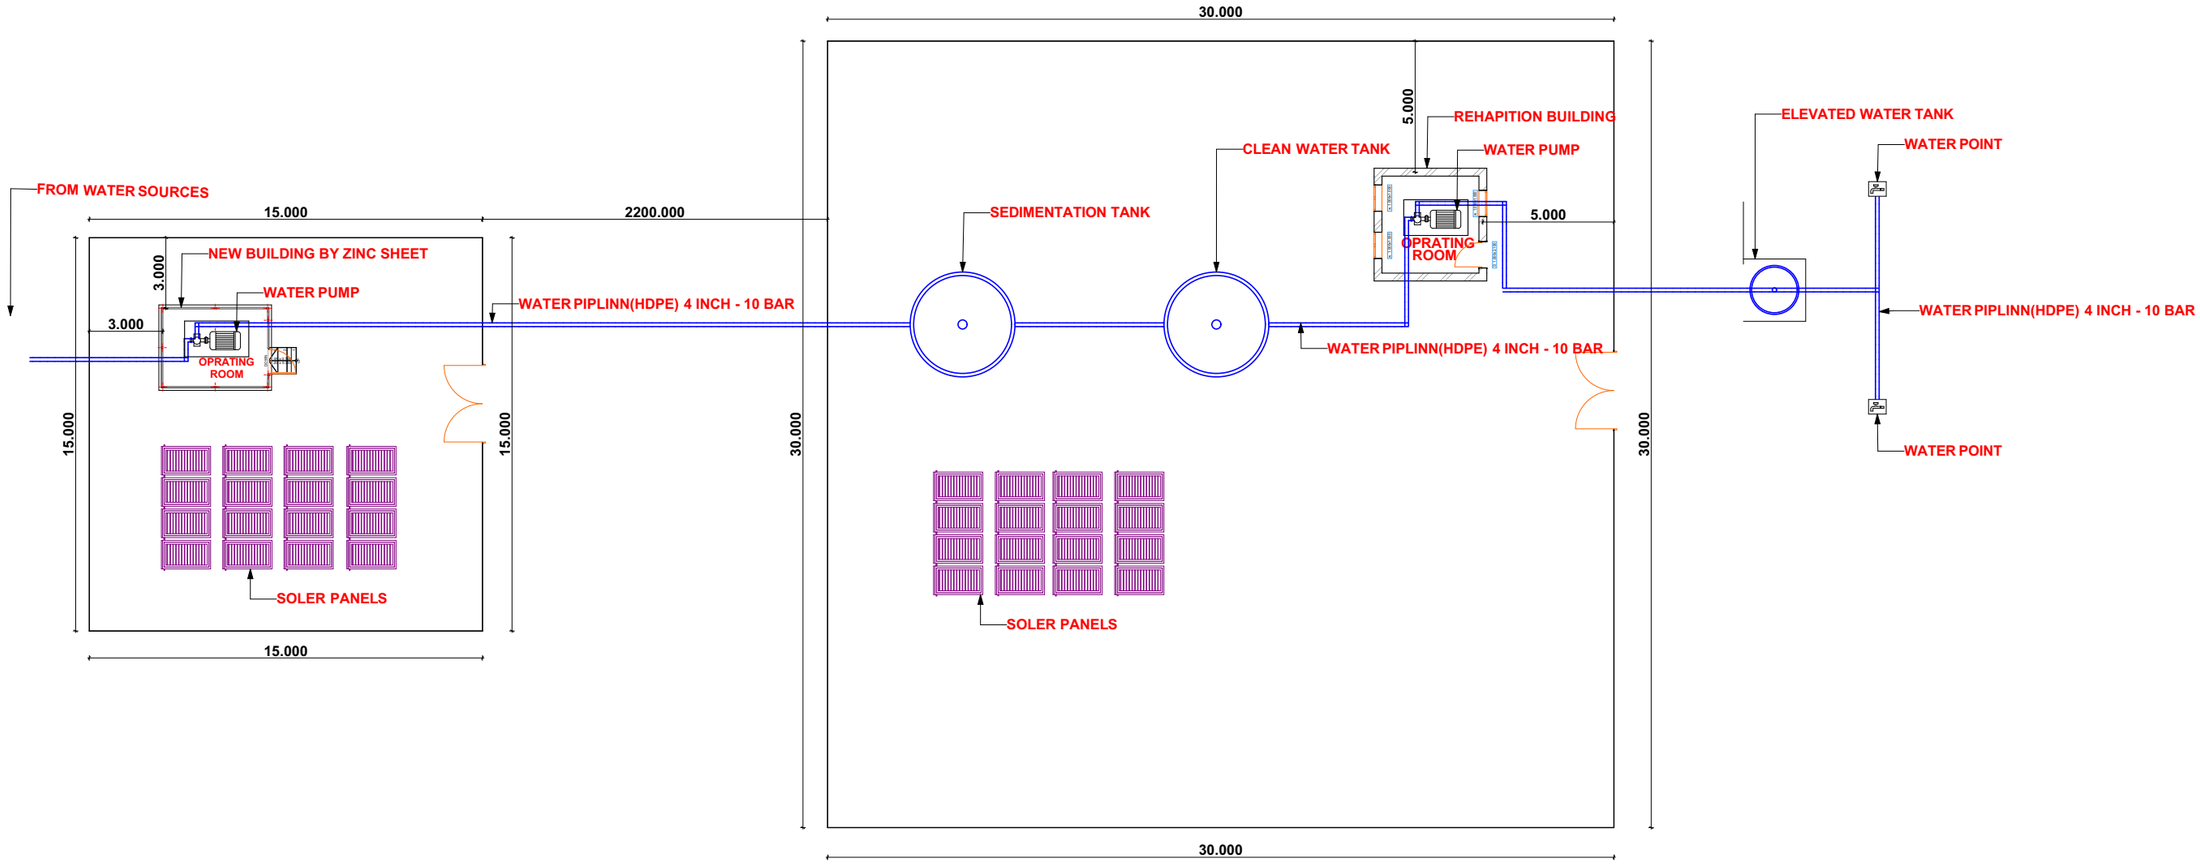


LAYOUT PLAN


Project Name : Purpose Water station Rehabilitation	**Donor :**	**Location:** Taksapon	**Drawn By :** DRC WASH & Infrastructure Team	**Checked & Approved by:** WASH & Infrastructure Coordinator	**Date:** OCTOBER 2026

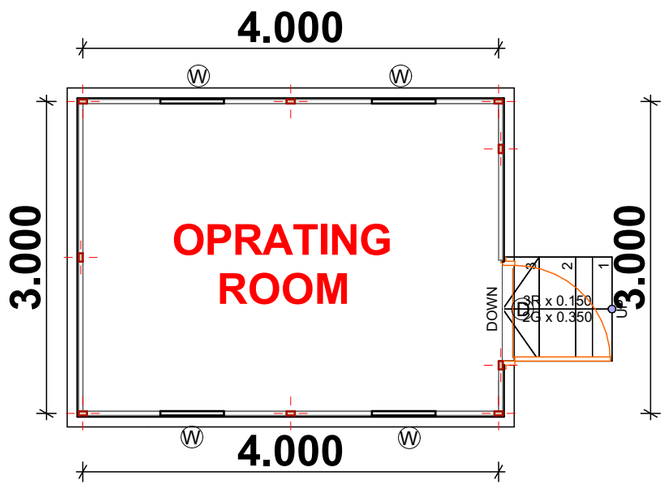


PLAN

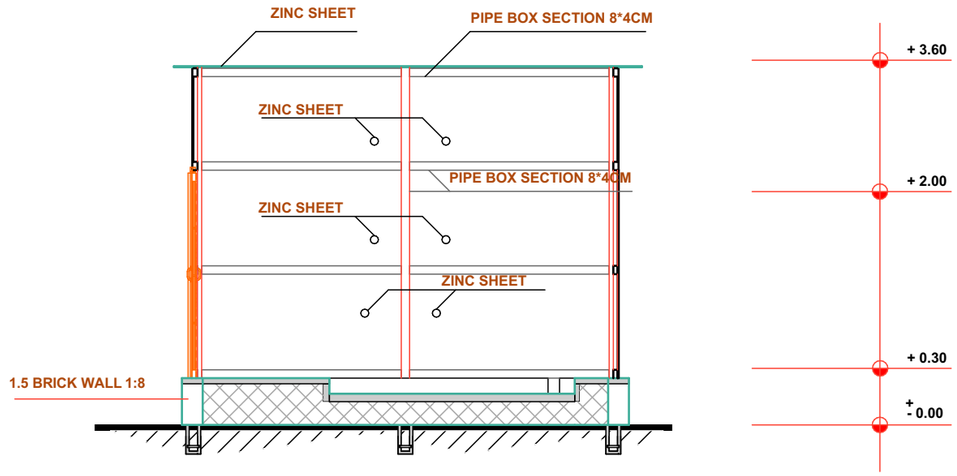

SECTION A-A

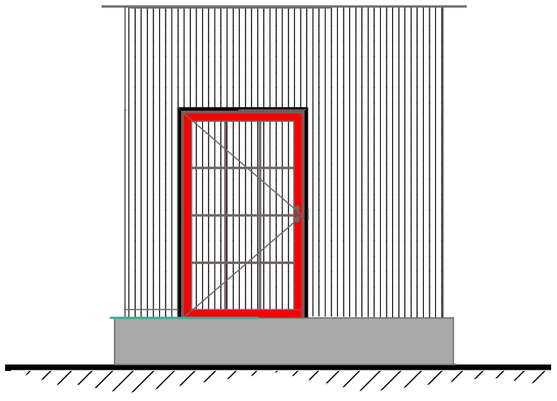

MAIM ELEVATION

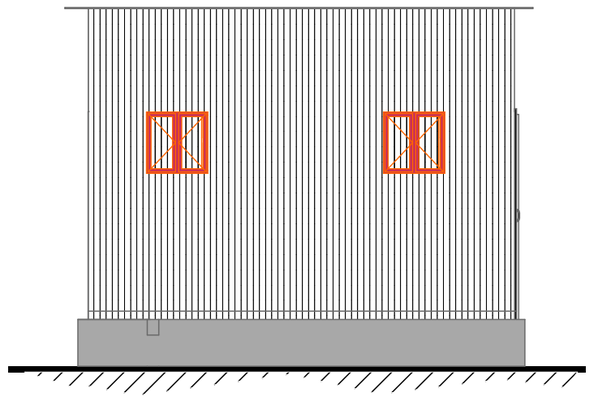


SIDE ELEVATION


D=2.100*1.000M
W=1.000*1.000M

OPRATING ROOM


Project Name :	Donor :	Location:	Drawn By :	Checked & Approved by:	Date:
Purpose Water station Rehabilitation		Taksapon	DRC WASH & Infrastructure Team	WASH & Infrastructure Coordinator	OCTOBER 2026

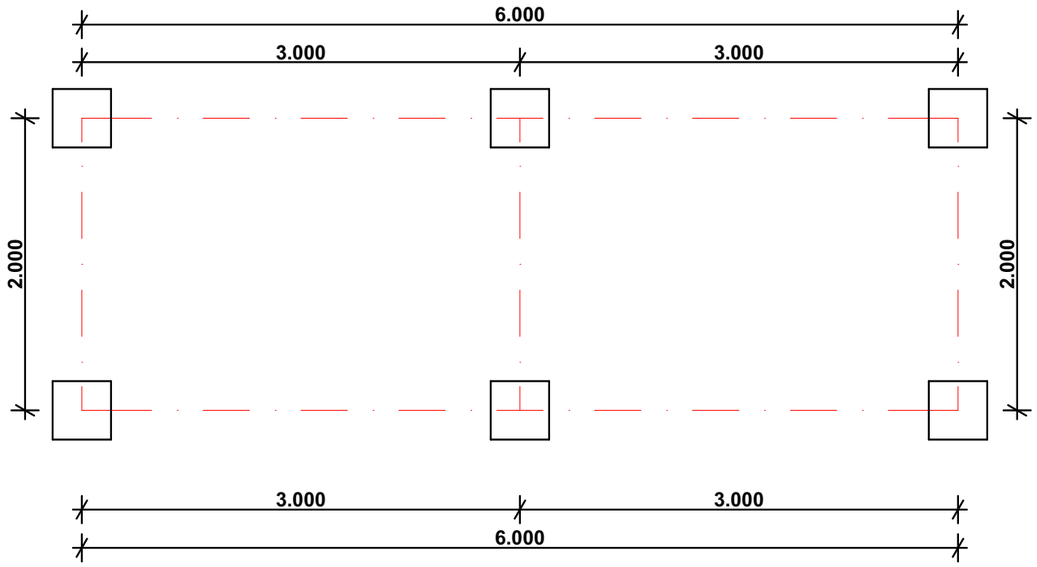


FOOTING PLAN

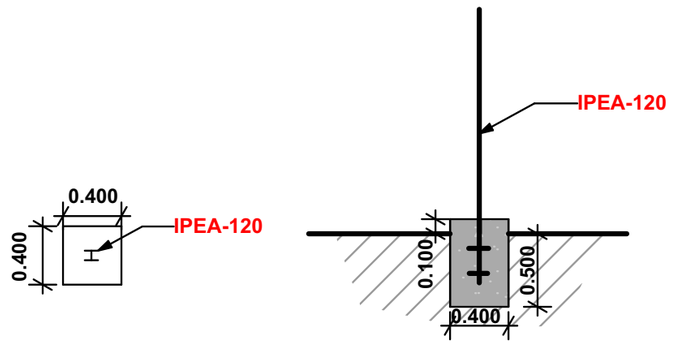


FOOTING DETAILS

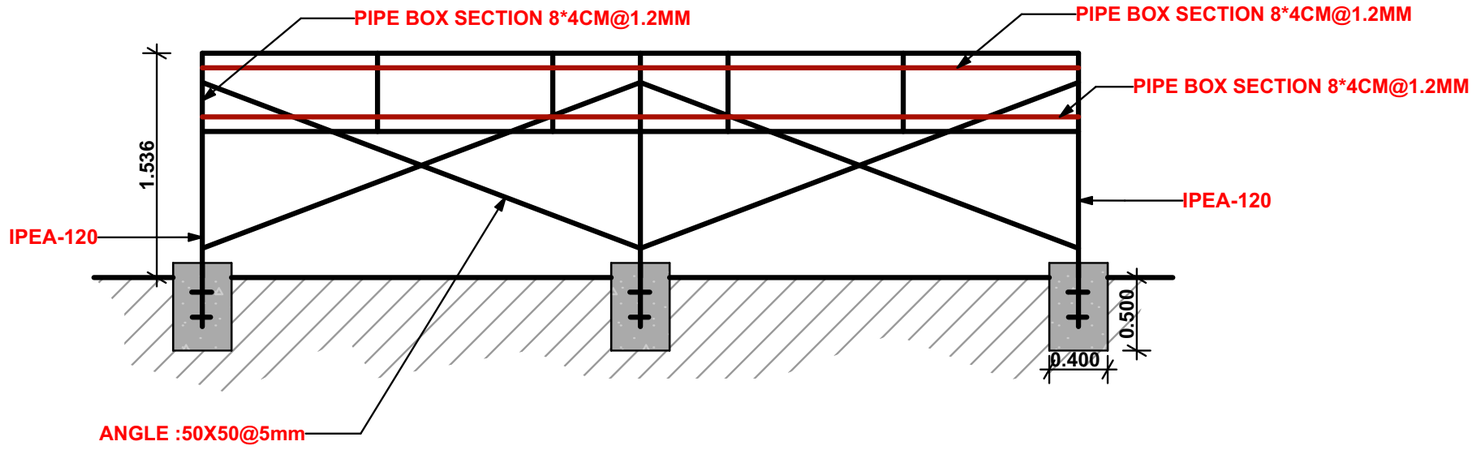

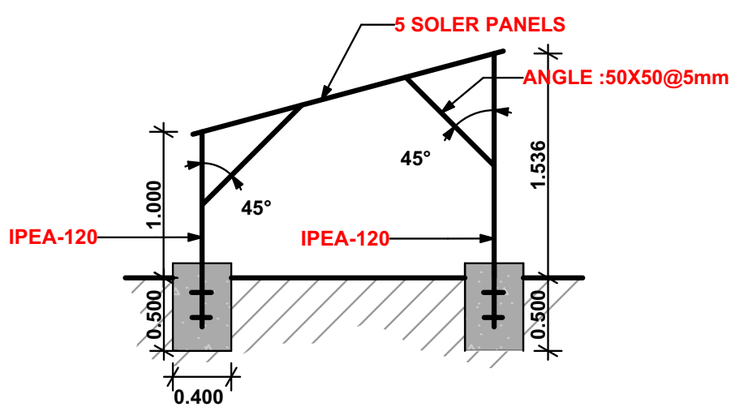


SOLAR STAND DETAILS


Project Name :	Donor :	Location:	Drawn By :	Checked & Approved by:	Date:
Purpose Water station Rehabilitation		Taksapon	DRC WASH & Infrastructure Team	WASH & Infrastructure Coordinator	OCTOBER 2026

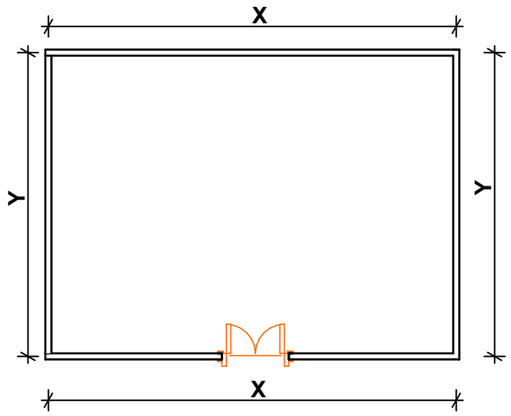


FENCE PLAN

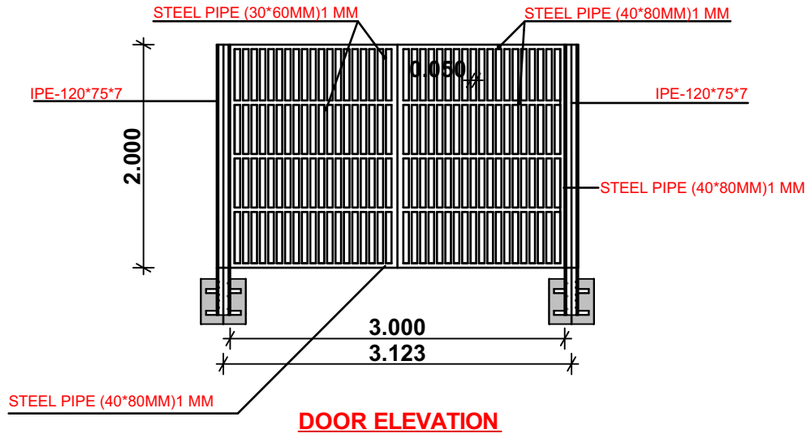


DOOR ELEVATION

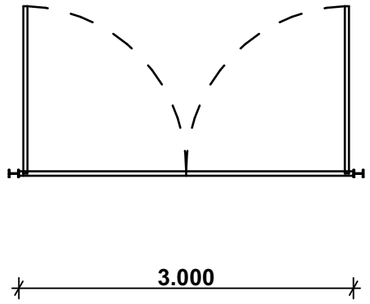

DOOR PLAN

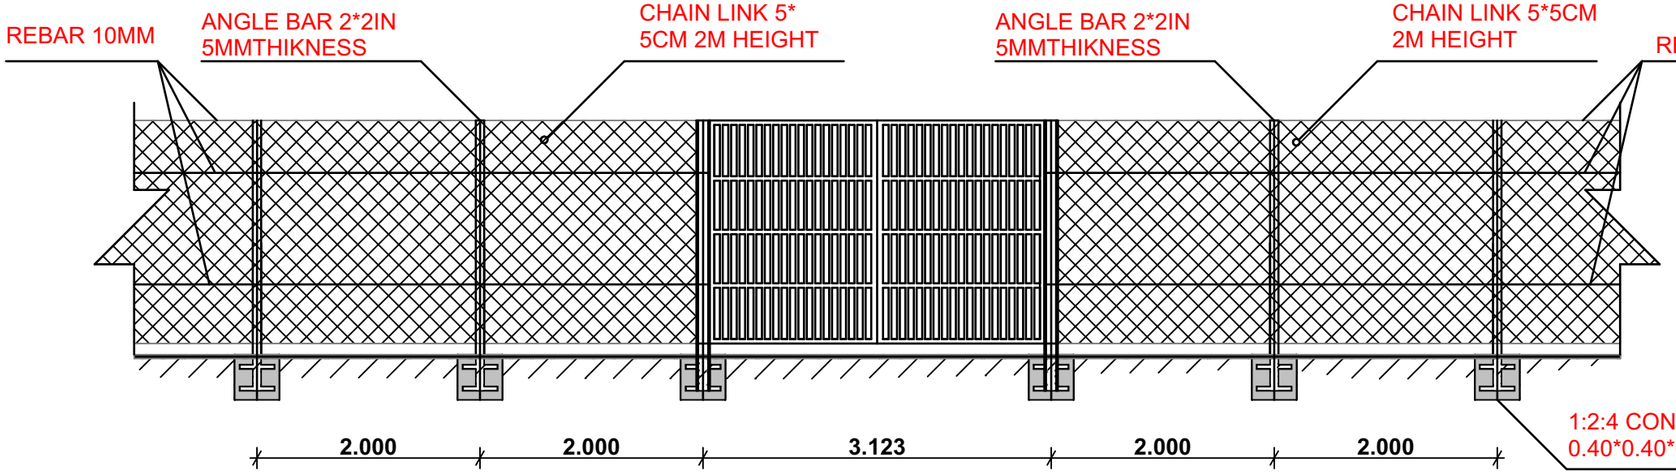

FENCE VIEW

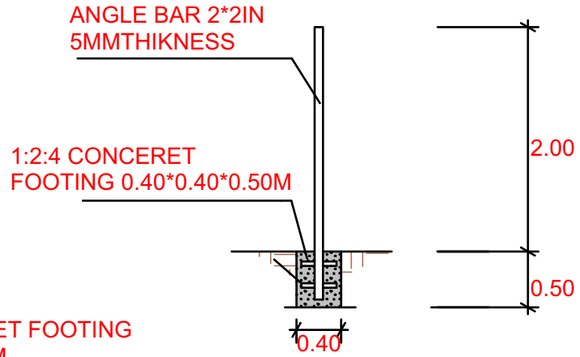

POLES DETAILS

FENCE DETAILS

Project Name :	Donor :	Location:	Drawn By :	Checked & Approved by:	Date:
Purpose Water station Rehabilitation		Taksapon	DRC WASH & Infrastructure Team	WASH & Infrastructure Coordinator	OCTOBER 2026