




▲
S-01

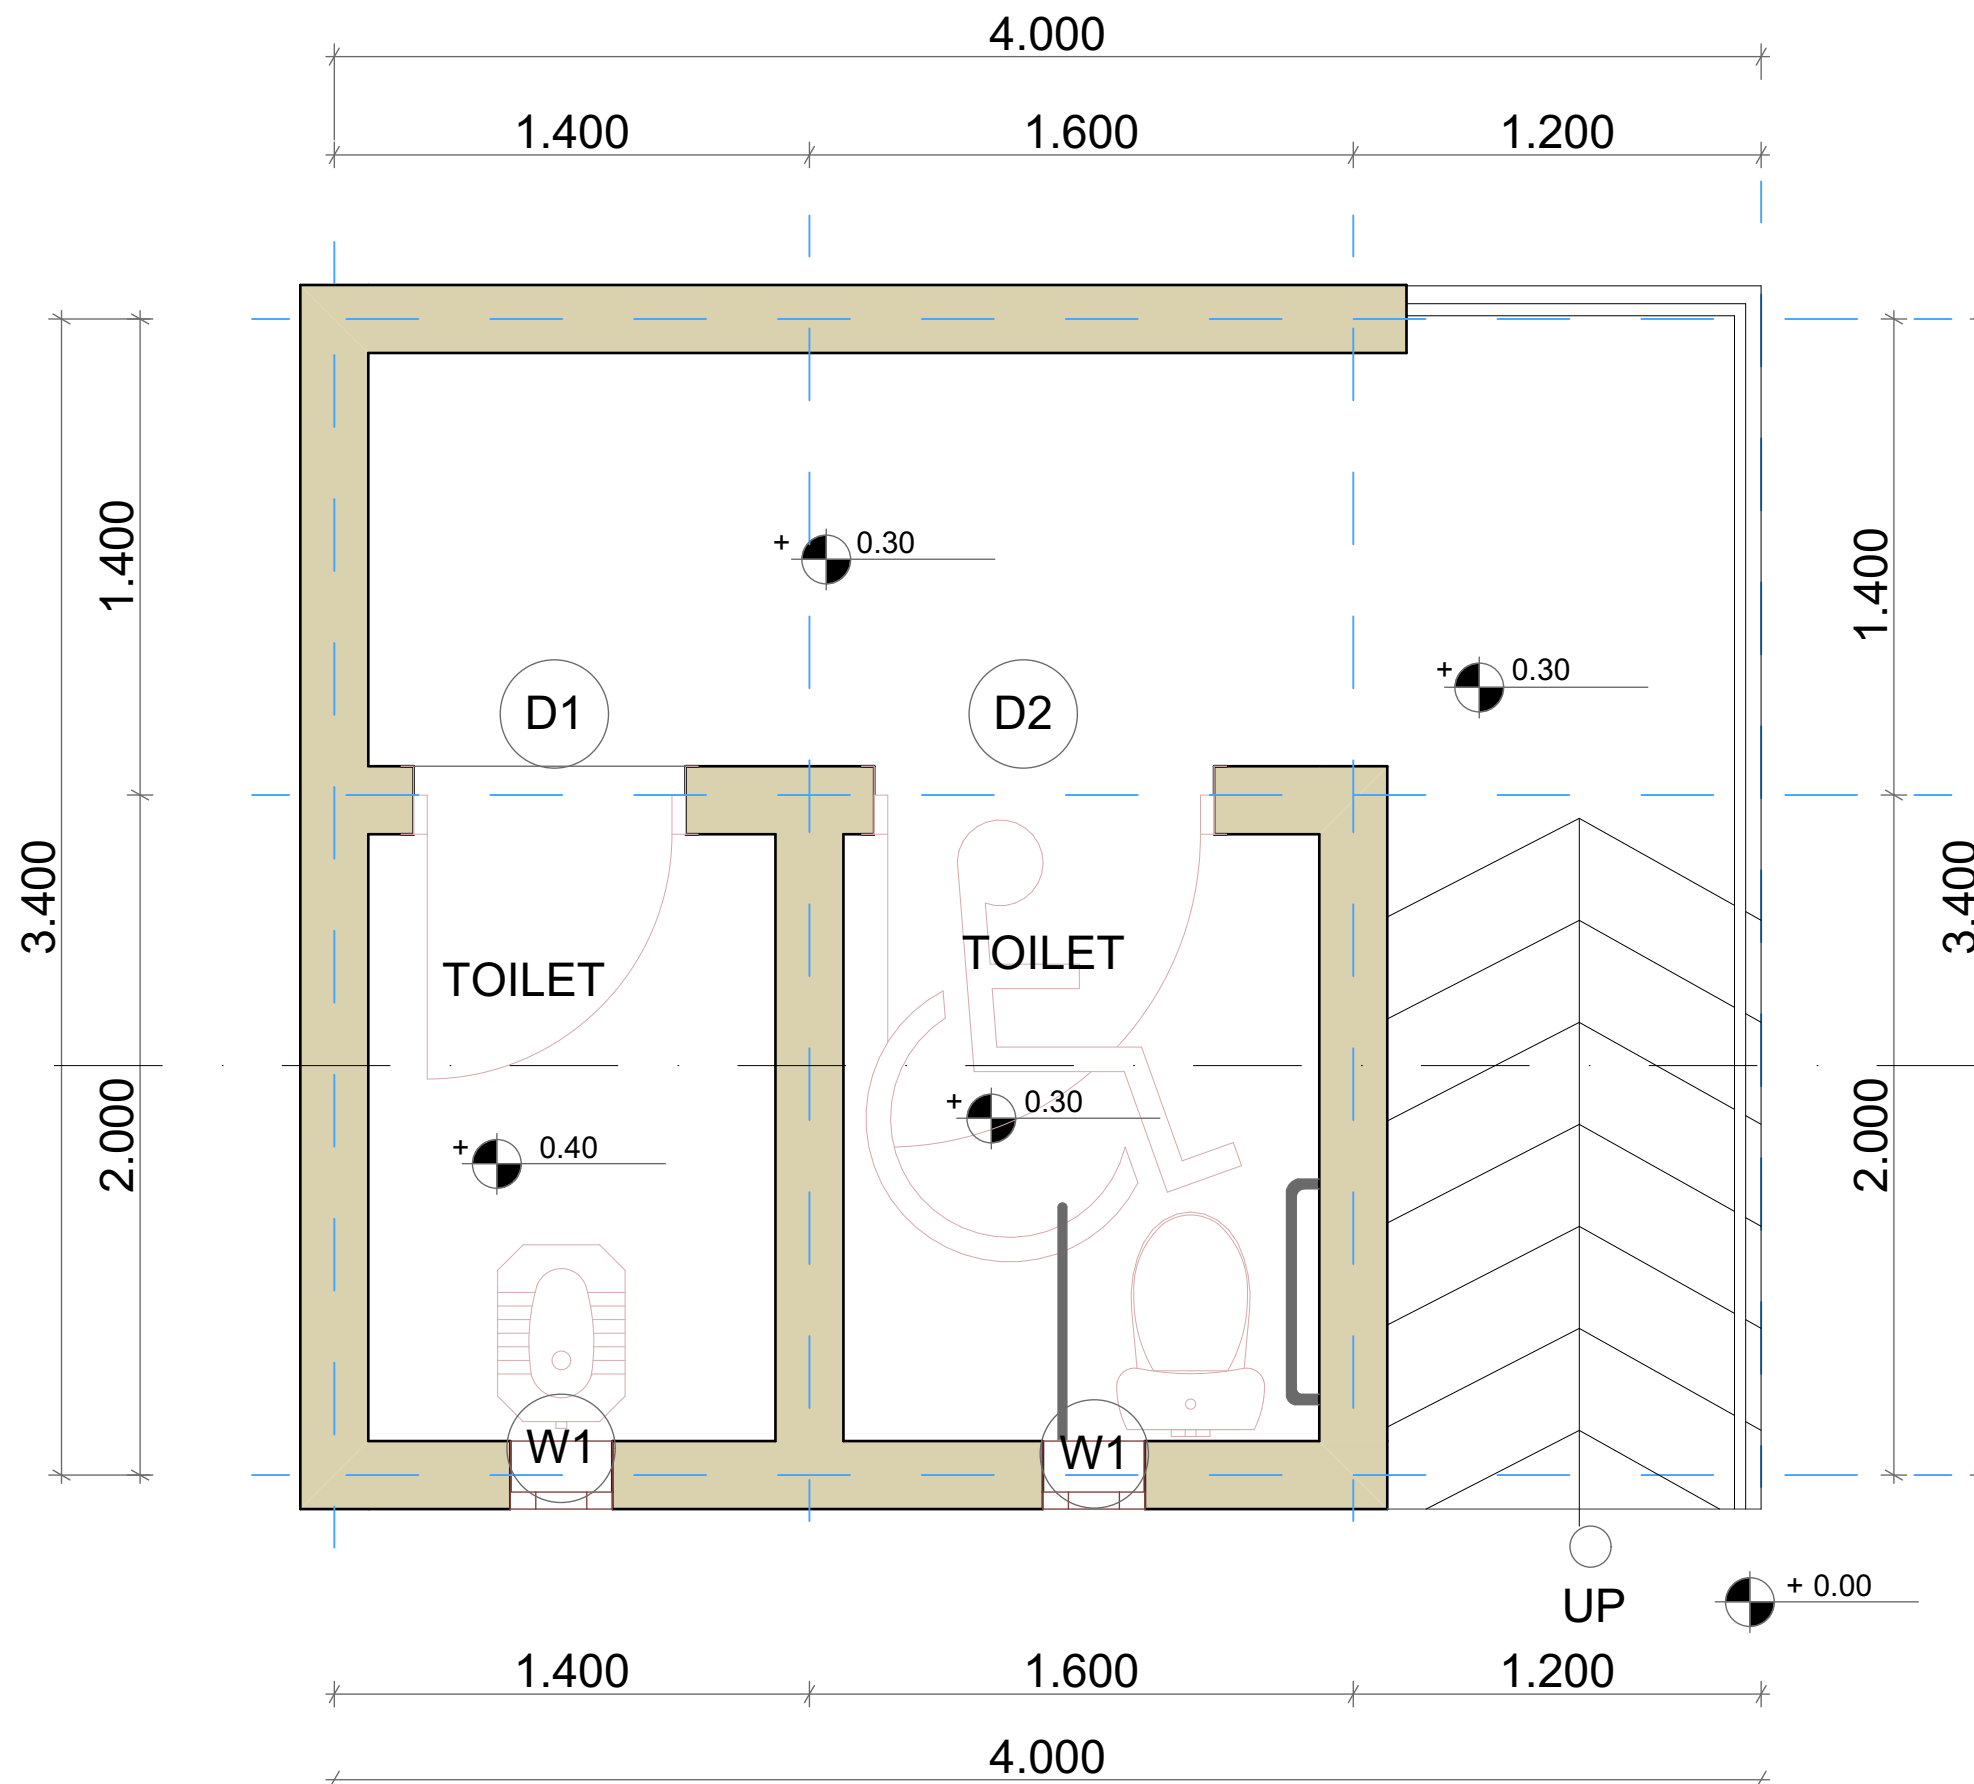


VIP LATRINE PLAN

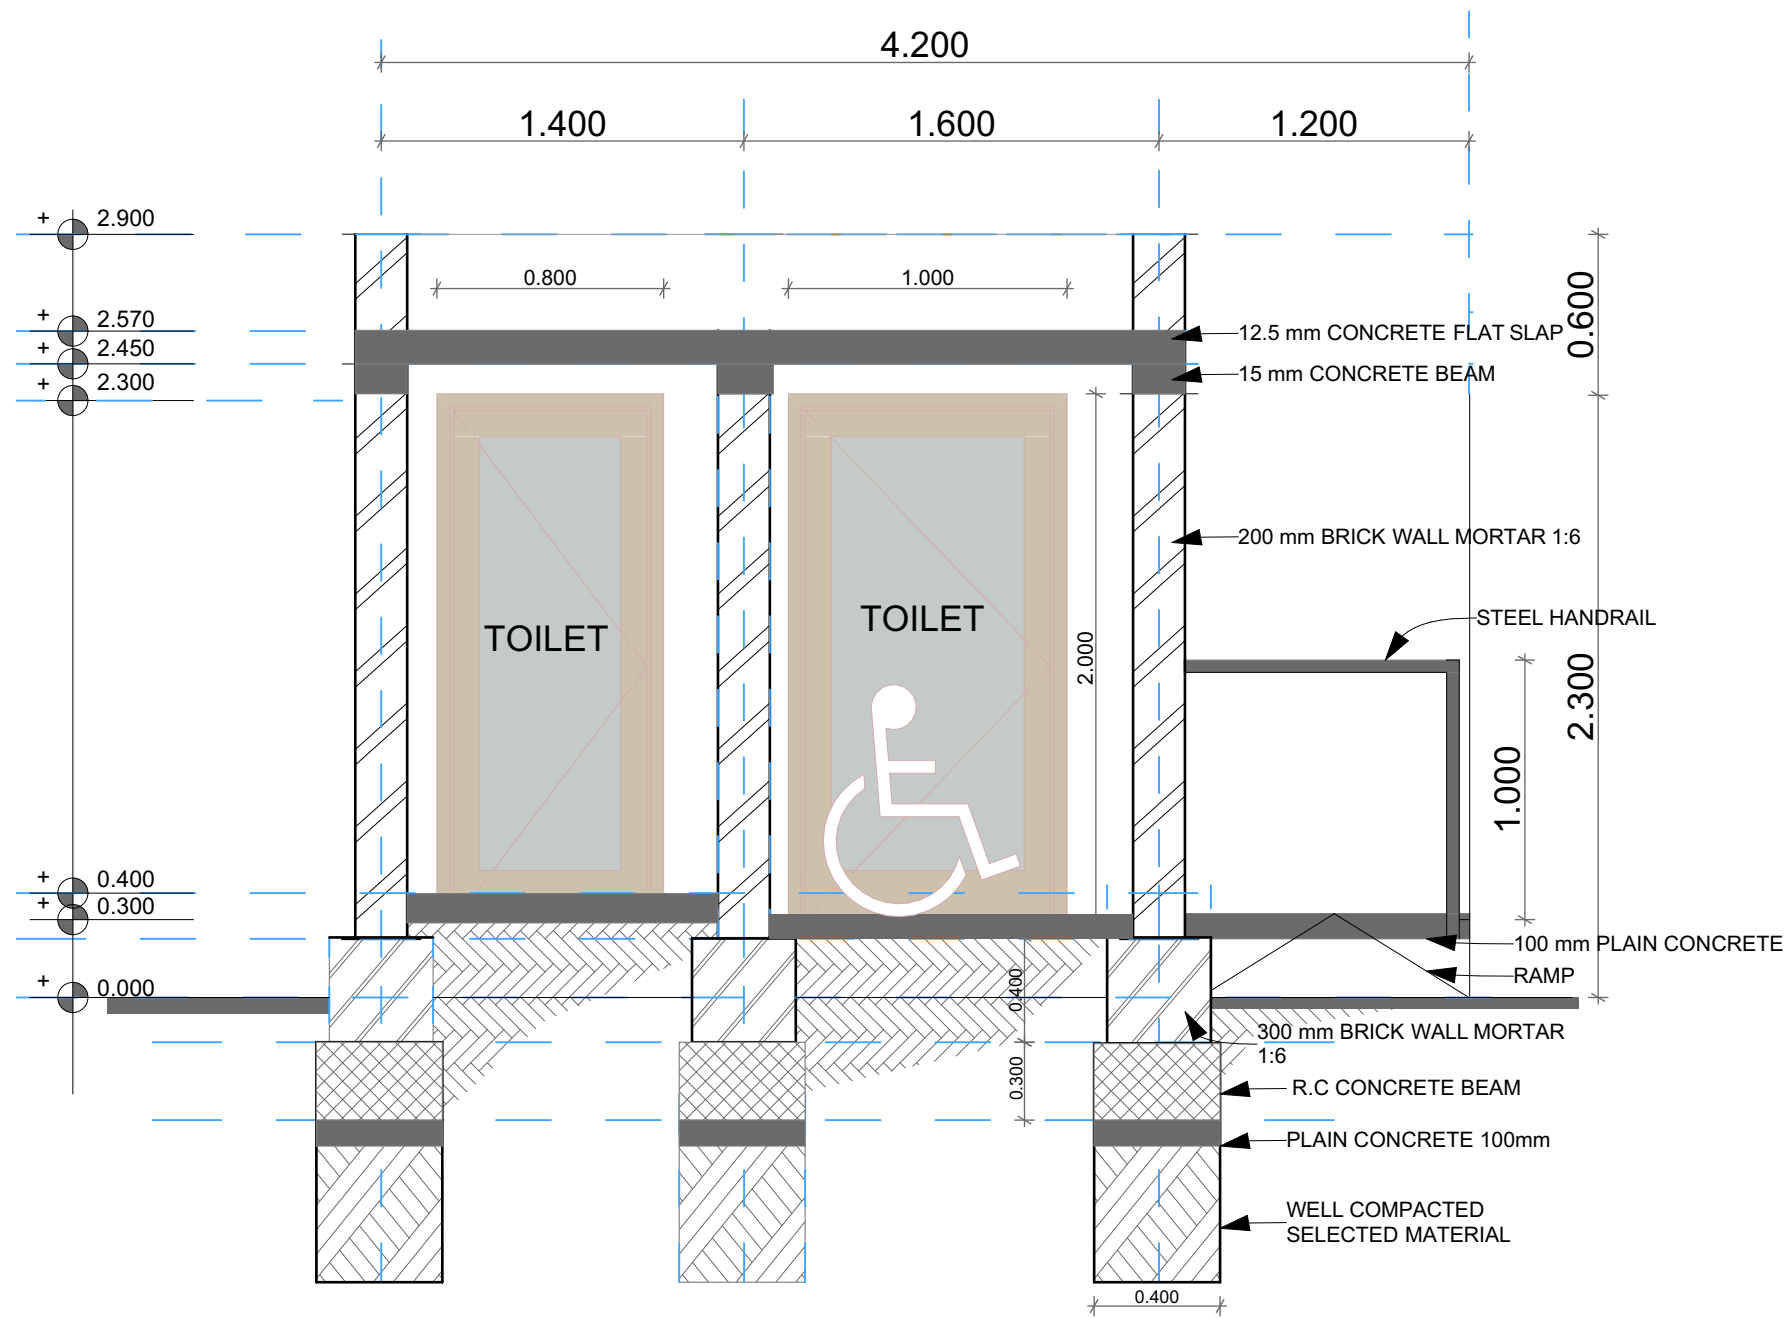


VIP LATRINE SECTION

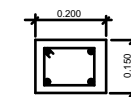

LENTIL BEAM
DETAILS
4R12
R8@150mm

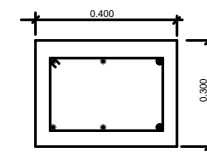

GRADE BEAM
DETAILS
6R12
R8@150mm

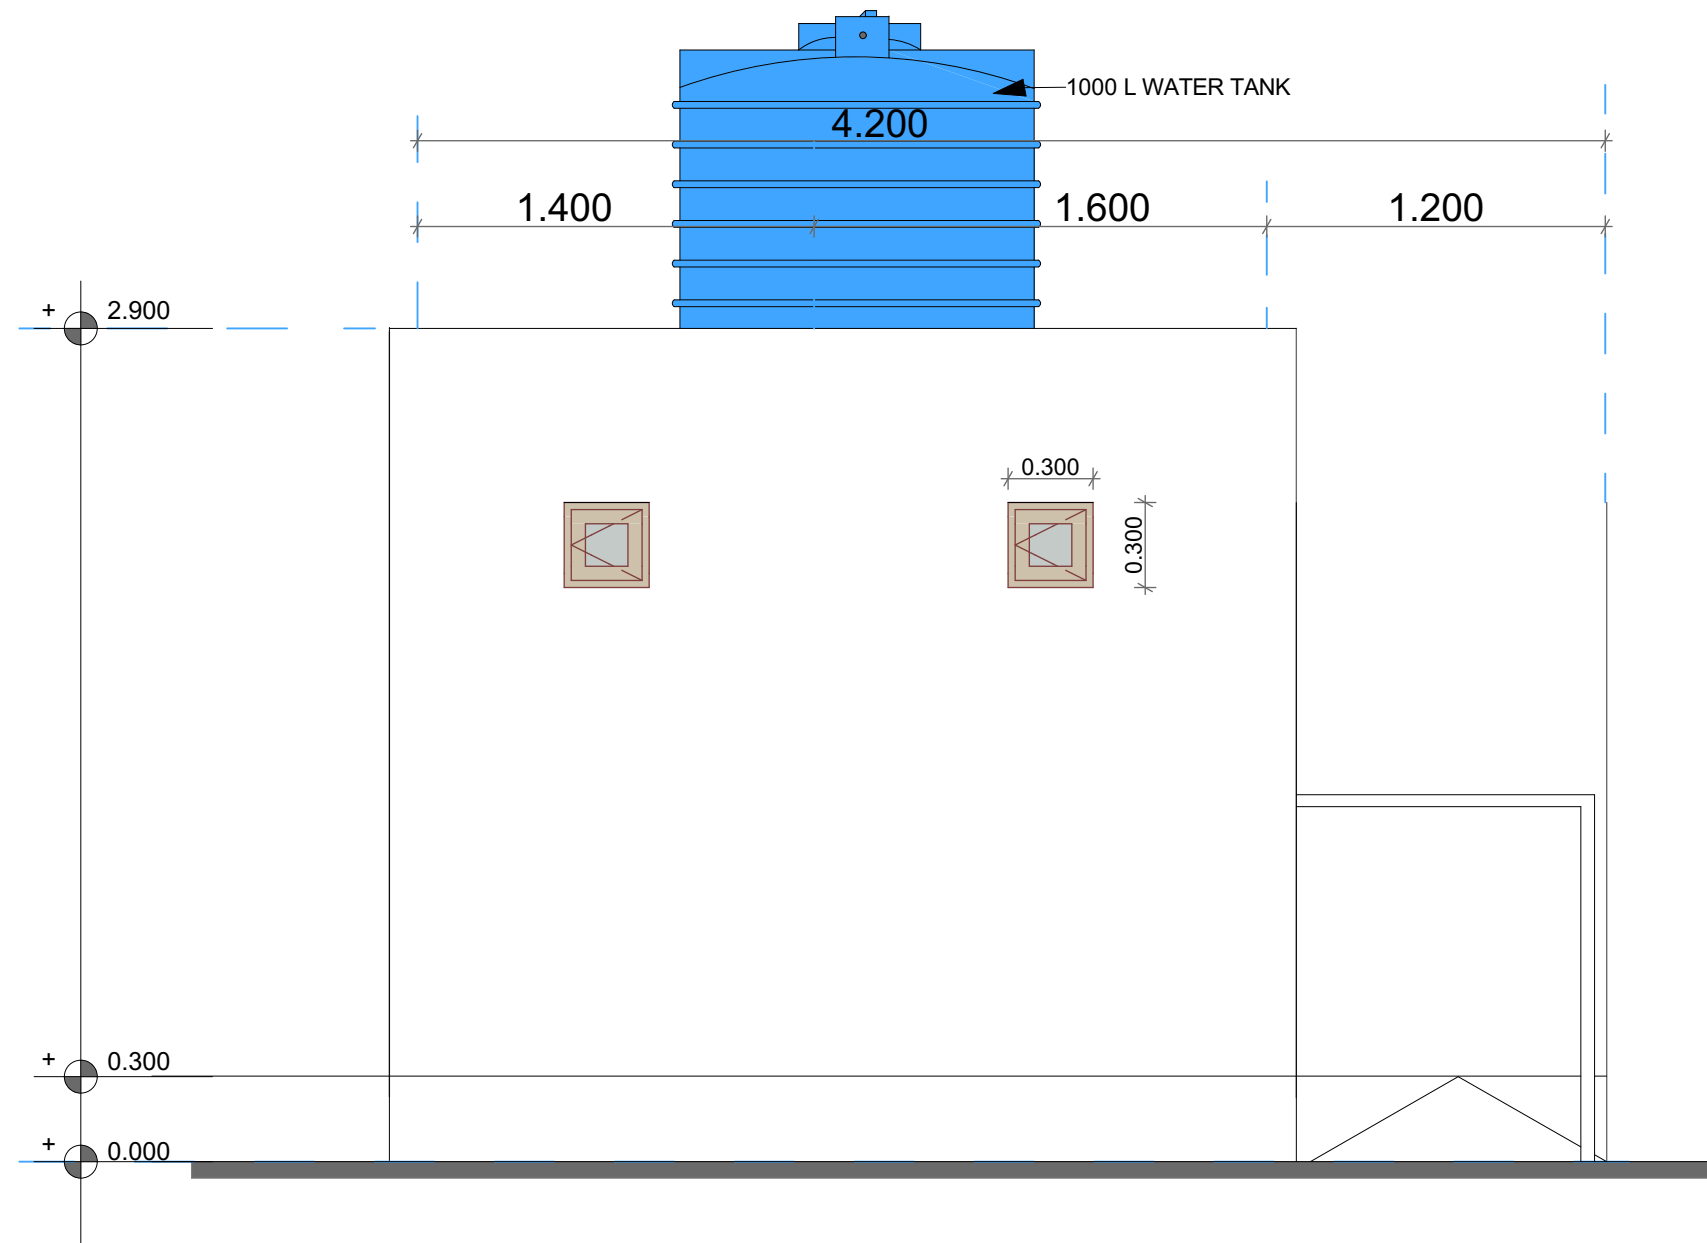

VIP LATRINE ELEVATION